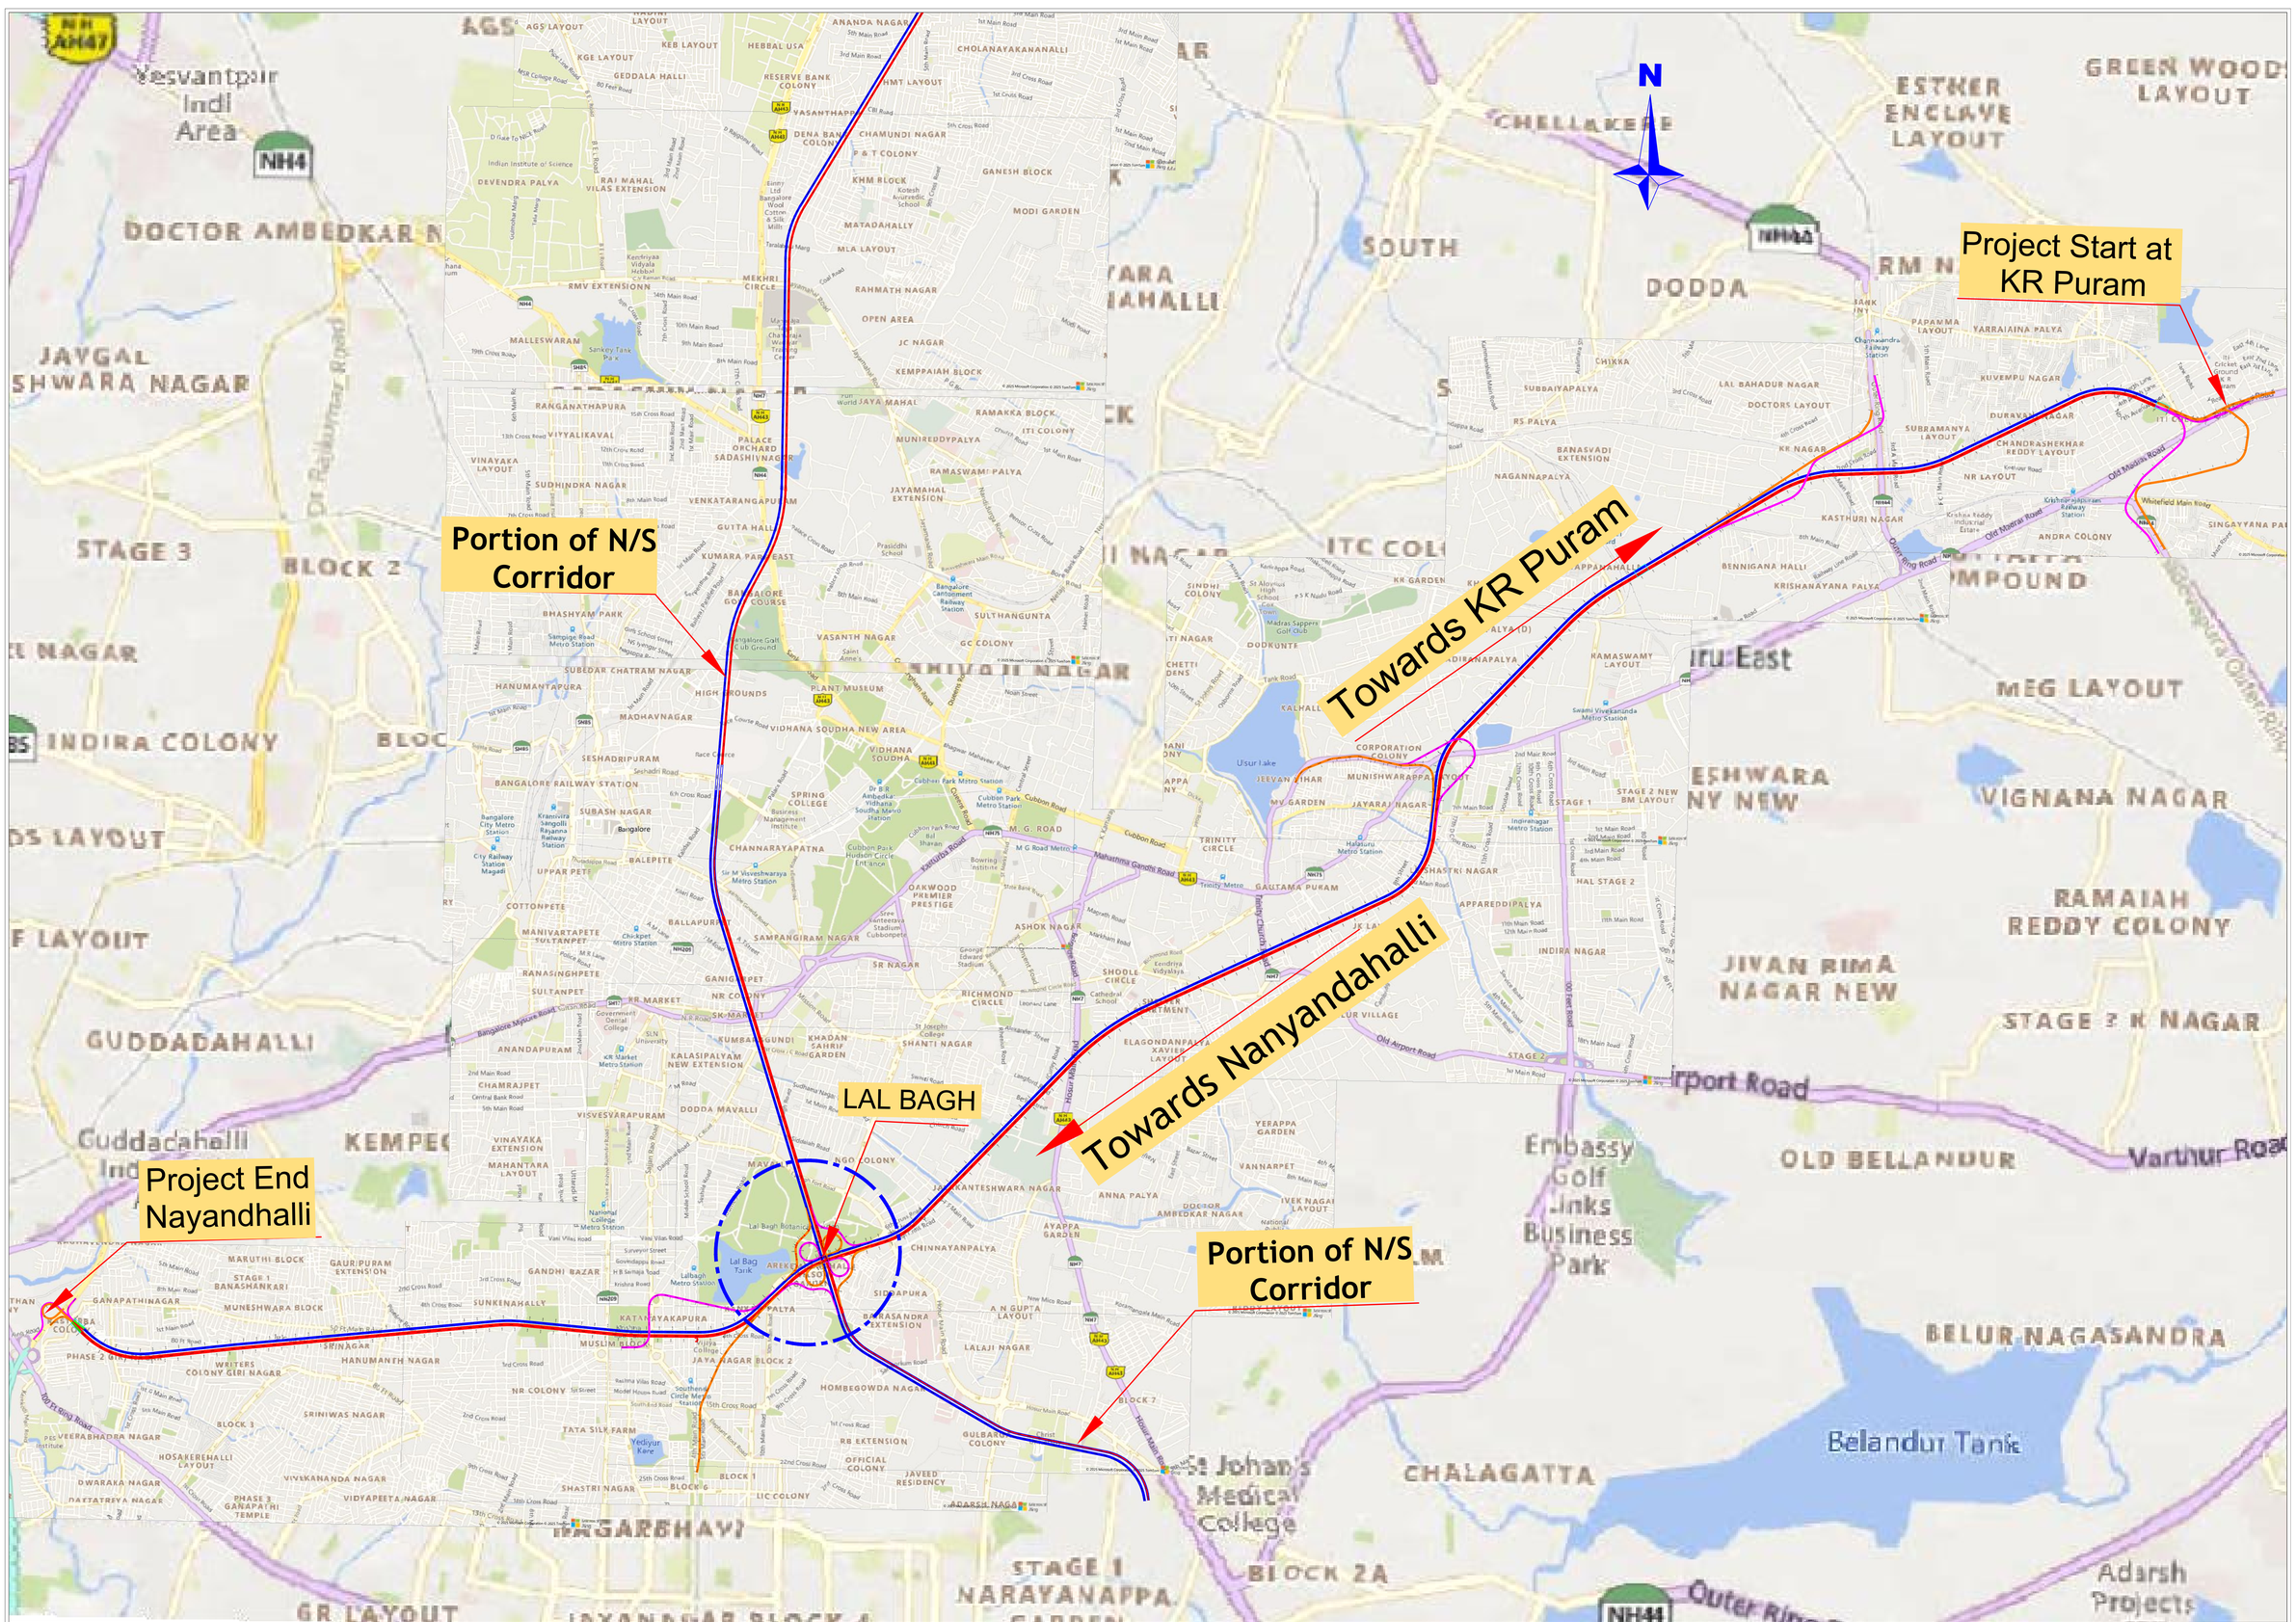

REVISION	DATE	AMENDMENT \ ISSUE DESCRIPTION
R0		

CLIENT

GOVERNMENT OF KARNATAKA

BANGALORE SMART INFRASTRUCTURE LIMITED

CONSULTANT:

RODIC CONSULTANTS PVT. LTD.
1, JAI SINGH MARG (FIRST FLOOR),
YMCA CULTURAL CENTRE BUILDING
NEW DELHI - 110001 (INDIA)

GEOCONSULT INDIA PRIVATE LIMITED
04B106 WeWork, Platina Tower MG Road Near
Sikanderpur Metro Station Sector 28, Gurugram
Haryana INDIA

-

Designed:		Scale :-	
Drawn:			
Checked:			
Approved:		Sheet size: A0	

Project: Consultancy Services for preparation of DPR for the work of Construction of Underground Tunnel from K.R. Puram to NICE Road Junction Nayandahalli

Drawing Title: **Alignment Plan**

Drawing No.: RC/1660/HO/HBT/TU/DWG/-/R0